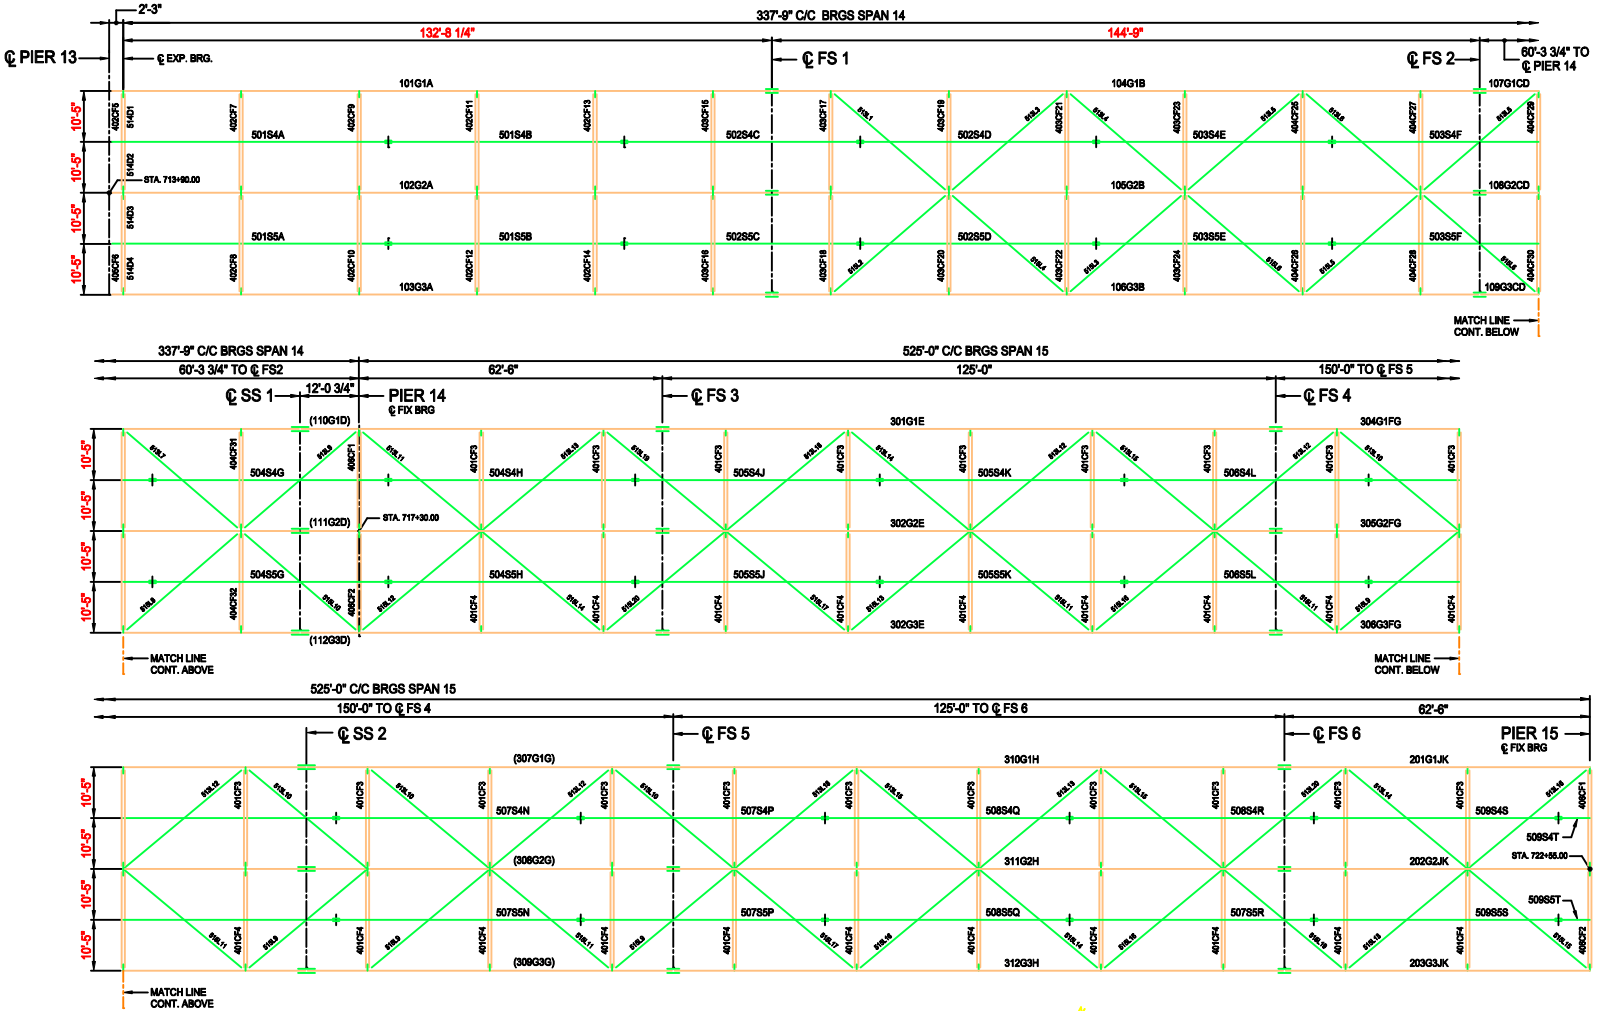

FRAMING PLAN